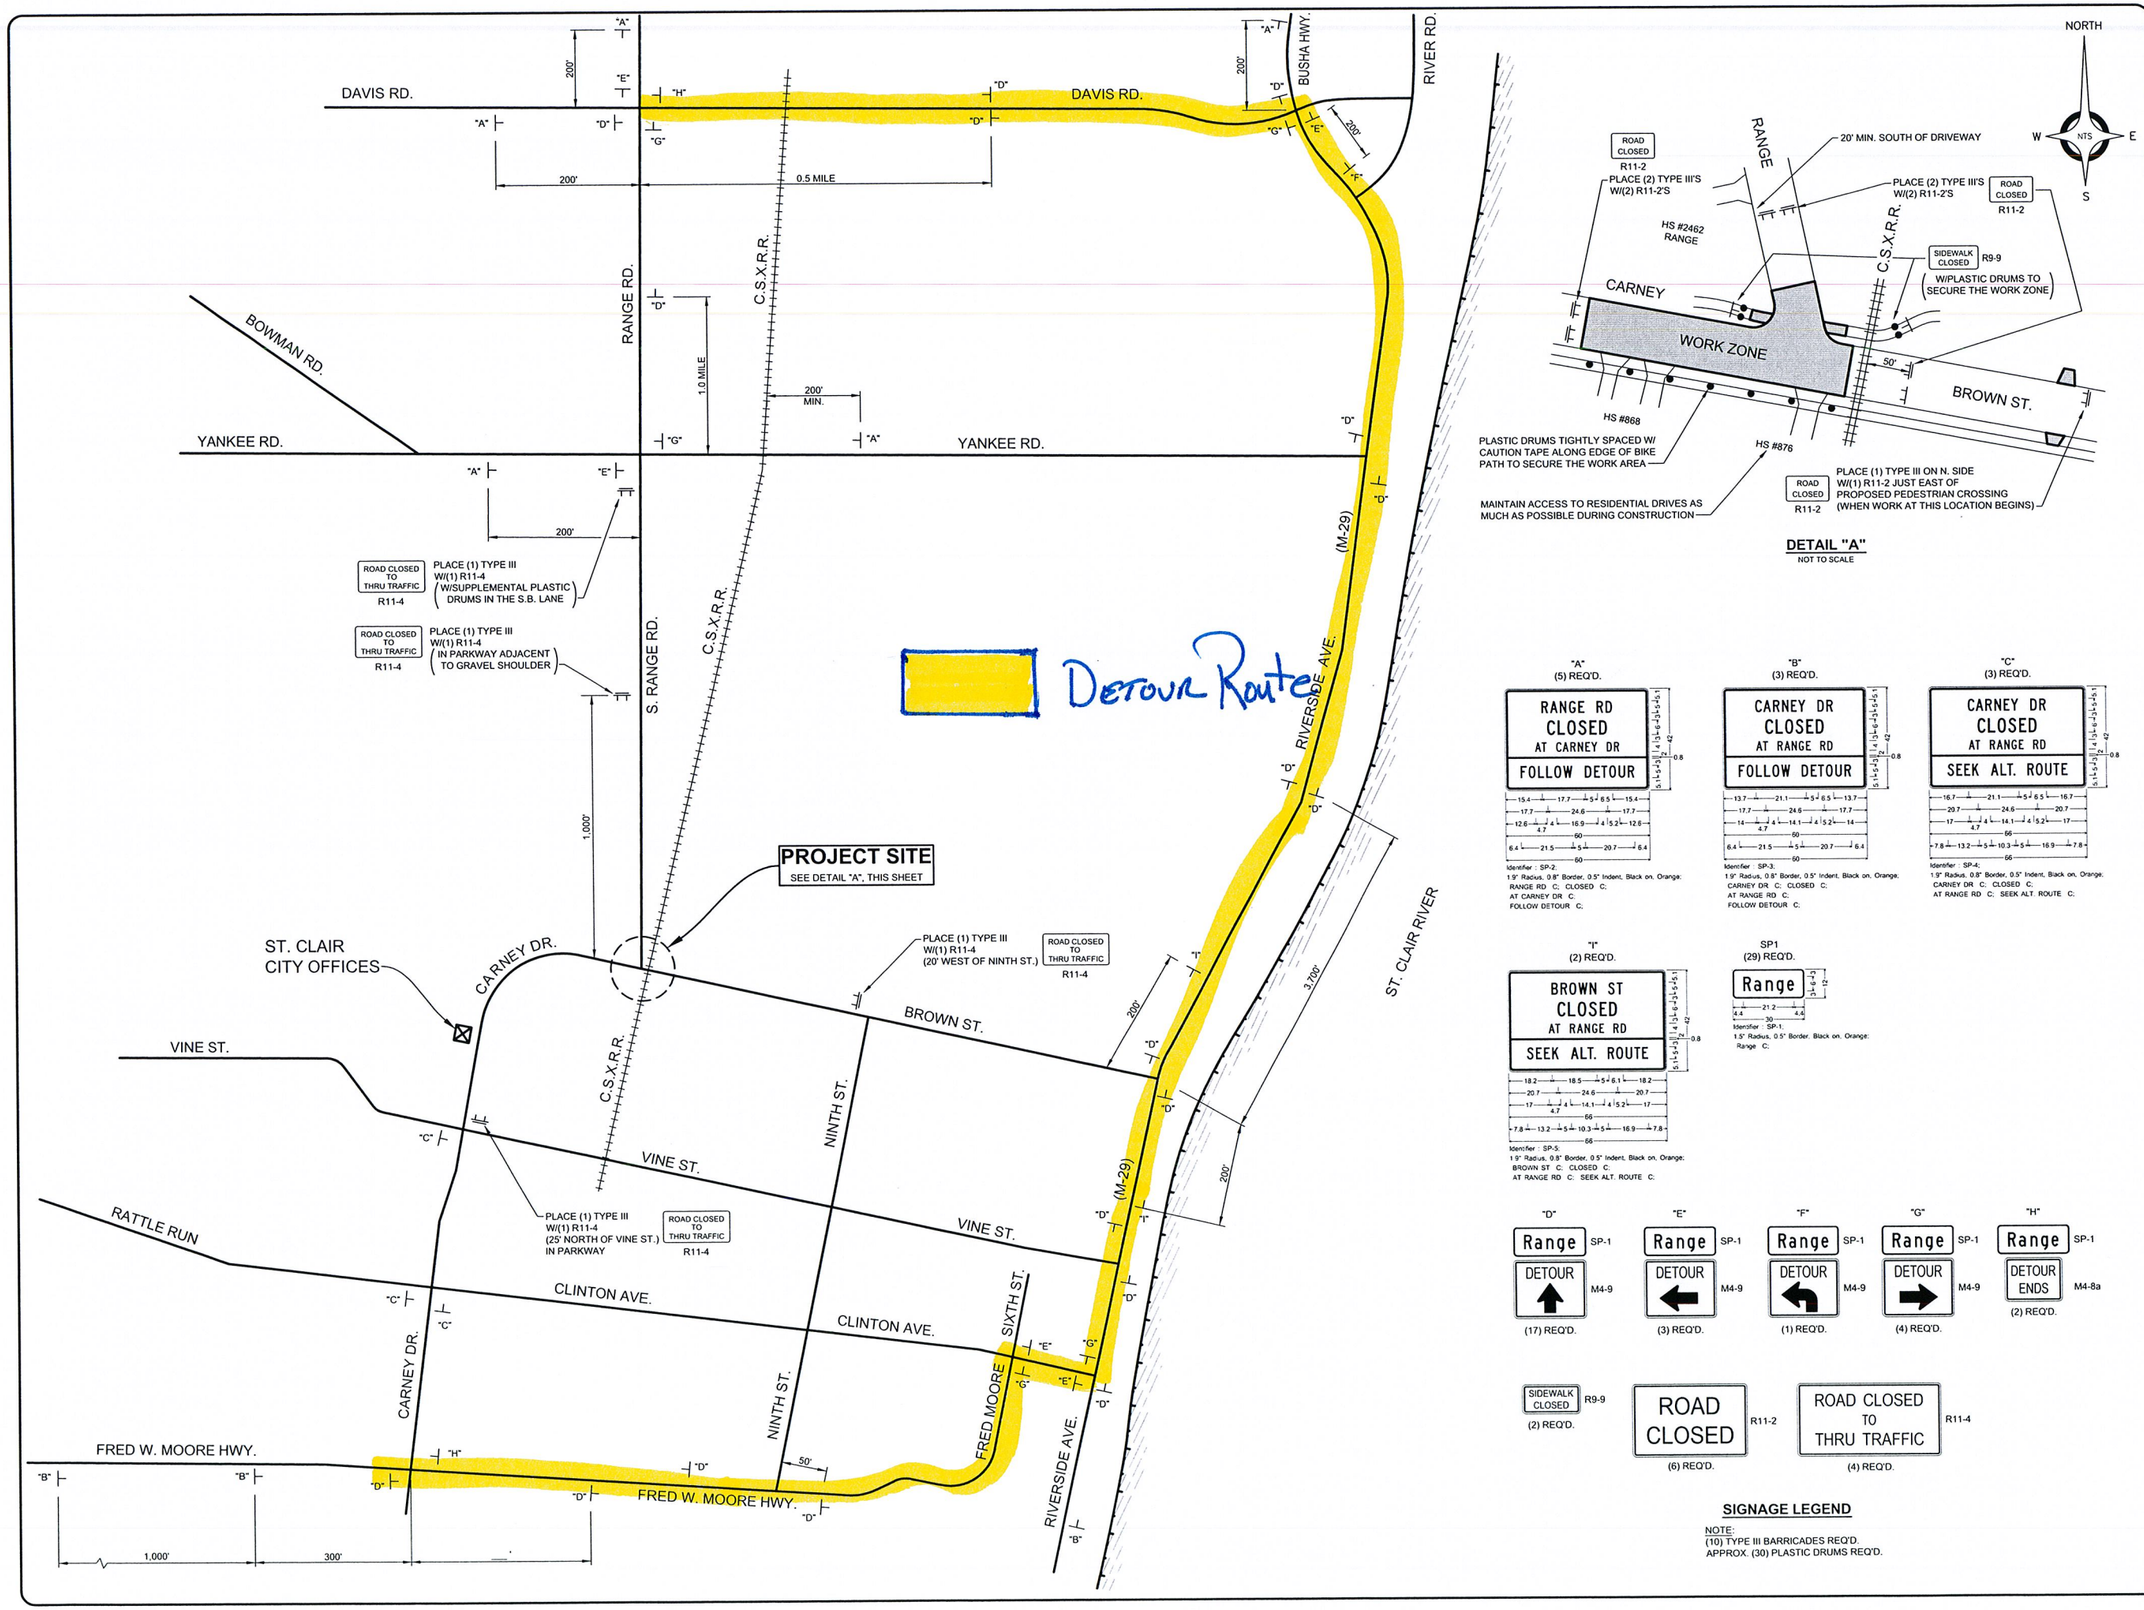

DETAIL "A"
NOT TO SCALE

SIGNAGE LEGEND

NOTE:
(10) TYPE III BARRICADES REQ'D.
APPROX. (30) PLASTIC DRUMS REQ'D.

ANDERSON, ECKSTEIN AND WESTRICK, INC.
CIVIL ENGINEERS SURVEYORS ARCHITECTS
51301 Schoenherr Road
Shelby Township
Michigan 48315
Phone 586 726 1234
Fax 586 726 8780
www.aewinc.com
ENGINEERING STRONG COMMUNITIES

DATE	SUBMITTALS/REVISIONS

PROJECT NAME:
CARNEY DR. / BROWN ST. / RANGE RD. INTERSECTION IMPROVEMENTS

SHEET TITLE:
TRAFFIC DETOURS & MAINTAINING TRAFFIC PLAN

CLIENT:
CITY OF ST. CLAIR

PRELIMINARY ■ CONSTRUCTION □ RECORD

DRAWN BY:	CHECKED BY:	DATE:
KJP	KCH	MAY 2018

SCALE: NOT TO SCALE

811 Know what's below. Call 72 hours before you dig.

UTILITY INFORMATION, AS SHOWN, INDICATES APPROXIMATE LOCATIONS AND TYPES OF EXISTING FACILITIES ONLY, AS DISCLOSED BY RECORDS PROVIDED TO THIS FIRM FROM THE VARIOUS UTILITY COMPANIES. NO GUARANTEE IS GIVEN OR IMPLIED AS TO THE COMPLETENESS OR ACCURACY THEREOF.

PRIOR TO CONSTRUCTION, ALL LOCATIONS AND DEPTHS OF EXISTING OVERHEAD AND UNDERGROUND UTILITIES (IN CONFLICT WITH THE CONSTRUCTION OF THESE PROPOSED IMPROVEMENTS) SHALL BE VERIFIED IN THE FIELD. DURING THE CONSTRUCTION, THE CONTRACTOR SHALL PROTECT AND SUPPORT ALL UTILITIES THAT ARE ENCOUNTERED. (ALL COSTS FOR UTILITY LOCATION VERIFICATION, SUPPORT AND PROTECTION SHALL BE INCLUDED IN THE PROPOSED PAY ITEM CONFLICTING WITH THAT UTILITY)

DURING CONSTRUCTION, THE CONTRACTOR SHALL USE EXTREME CAUTION WHEN OPERATING NEAR ANY AND ALL OVERHEAD AND / OR BURIED UTILITIES.

PROJECT NO.
0186-0164

M:\0186\0186-0164\DWG\CIVIL\00_ENG\PLANS.DWG
08_Detour-5/21/2018 11:27:21 AM

SHEET NO.
8

COPYRIGHT 2018 ANDERSON, ECKSTEIN AND WESTRICK, INC.